
REVISIONS				
ZONE	REV	DESCRIPTION	DATE	APPROVED
	A	REDRAWN	9NOV95	

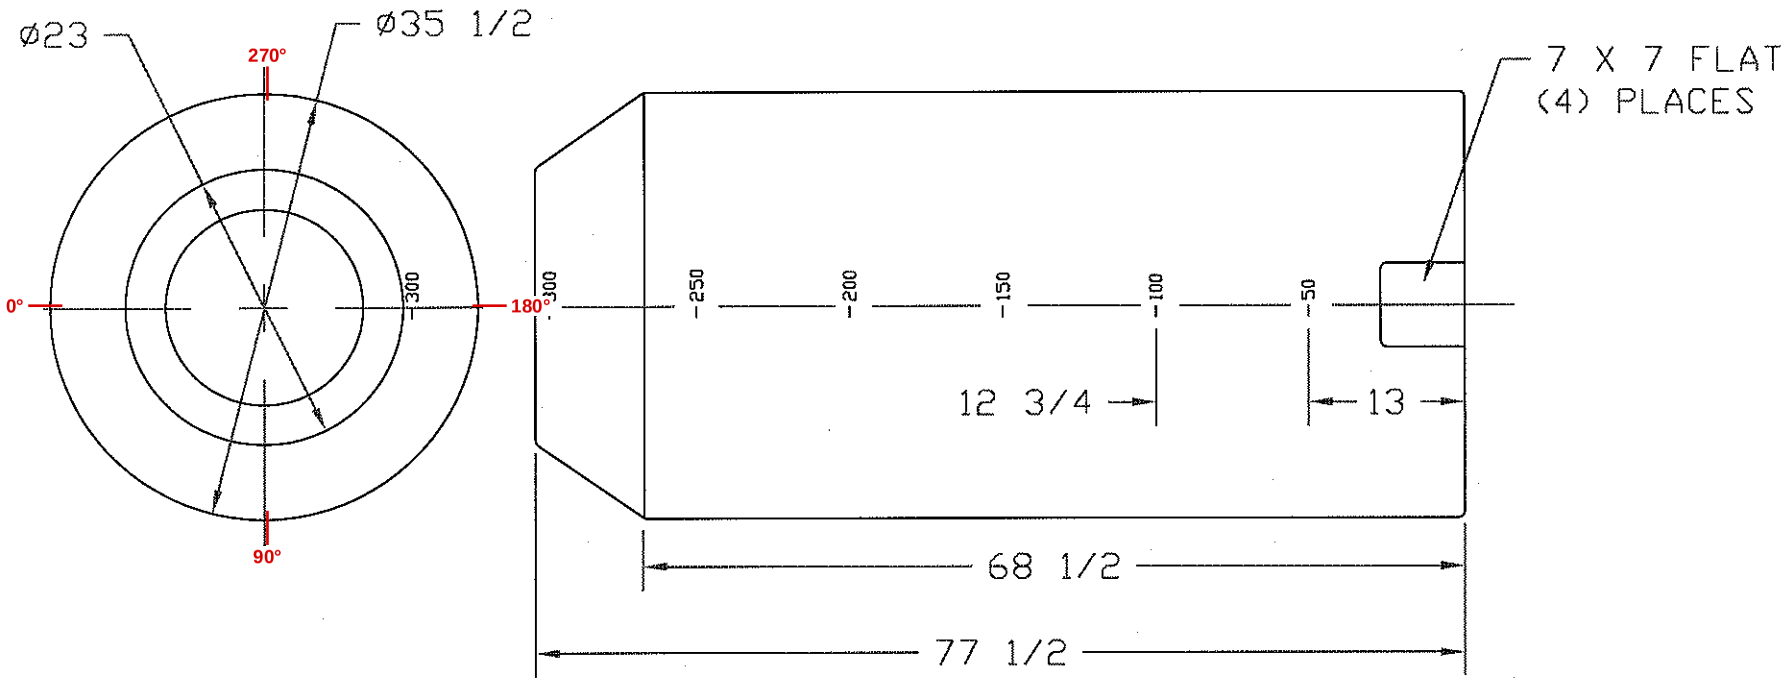

NORWESCO
ST. BONIFACIUS, MN

300 GALLON VERTICAL TANK

JTP 9NOV95	SIZE A	FSCM NO.	DWG NO.	REV A
	SCALE 1/16		SHEET	